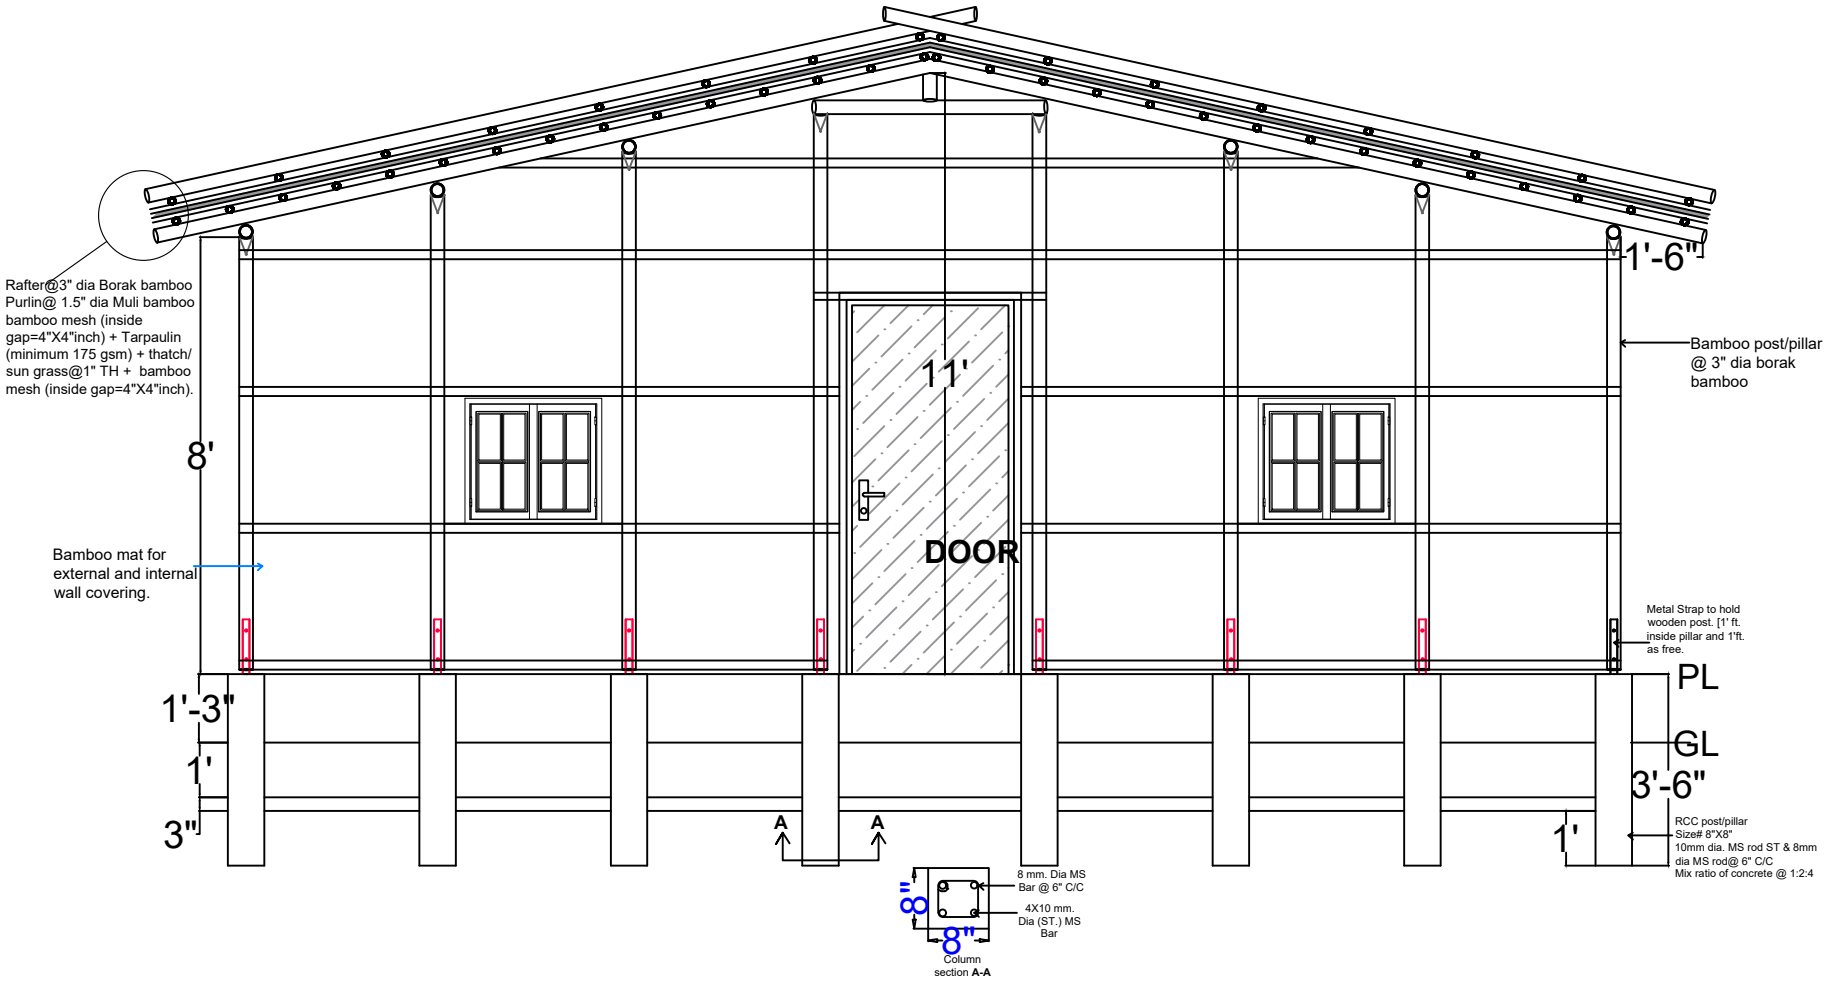

ORGANIZATION	PROJECT NAME	BUILDING MODEL	DRAWING TITLE	
AGRAJATTRA	SHLS CAMP-8E	MODEL NO.- 01	DRAWING TITLE	FRONT ELEVATION
			PAGE NO.	02

Door 1: 7' ft. X 3.5' ft.
Door 2: 7' ft. X 3' ft.
Window: 2.5'ft. X 2.5'